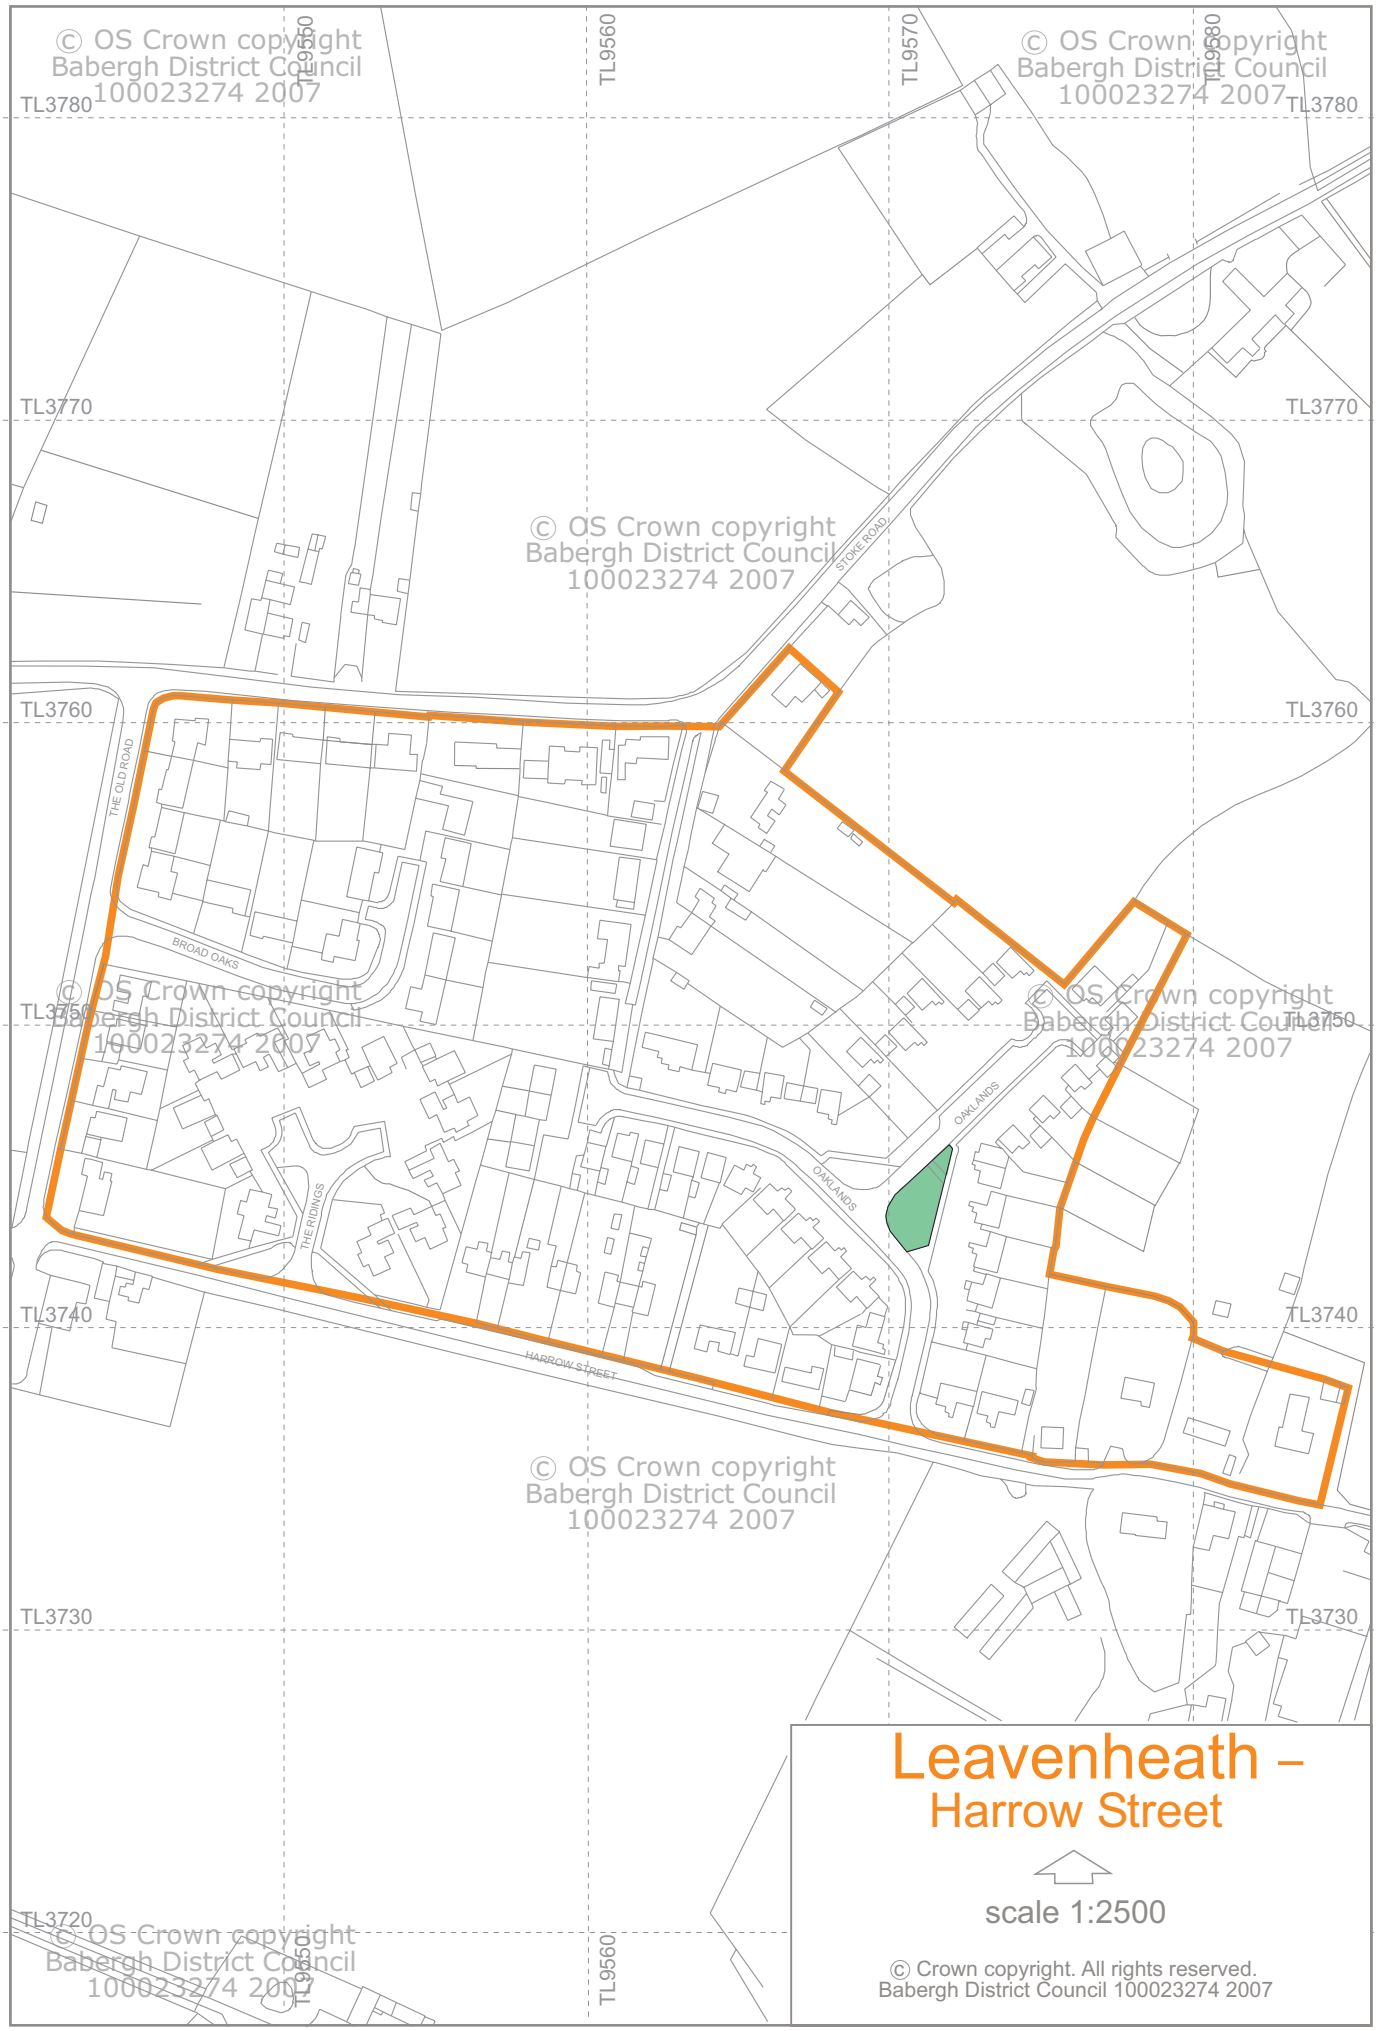

Leavenheath – Harrow Street

scale 1:2500

© Crown copyright. All rights reserved.
Babergh District Council 100023274 2007